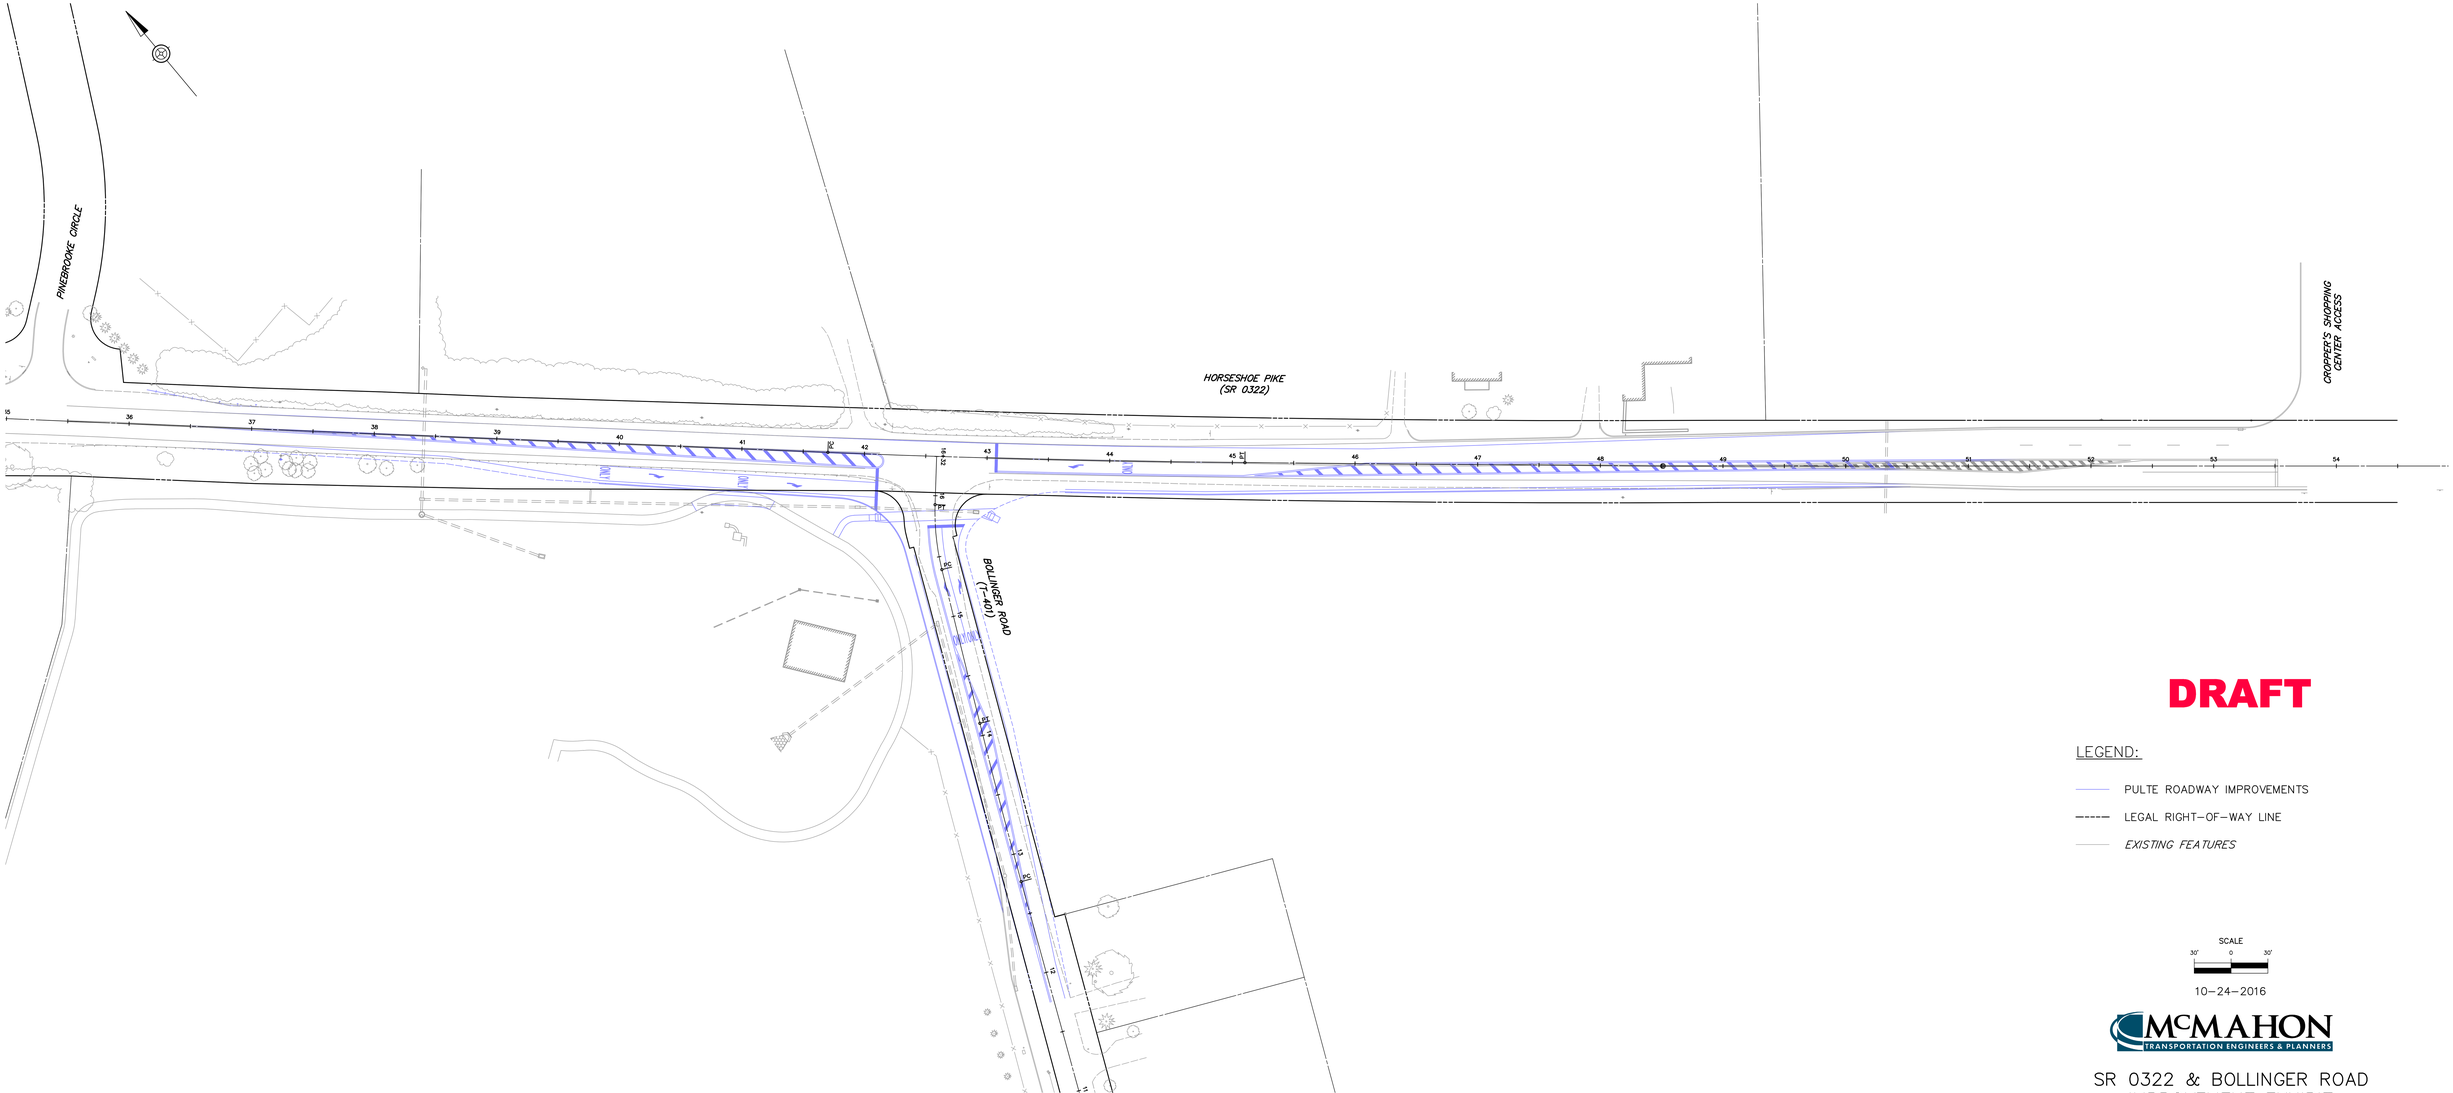

DRAFT

LEGEND:

- PULTE ROADWAY IMPROVEMENTS
- LEGAL RIGHT-OF-WAY LINE
- *EXISTING FEATURES*

SCALE

30' 0 30'

10-24-2016

McMAHON
TRANSPORTATION ENGINEERS & PLANNERS

SR 0322 & BOLLINGER ROAD
IMPROVEMENT EXHIBIT

PULTE IMPROVEMENTS

CONCEPTUAL DESIGN EXIHIBIT:
NOT FOR CONSTRUCTION

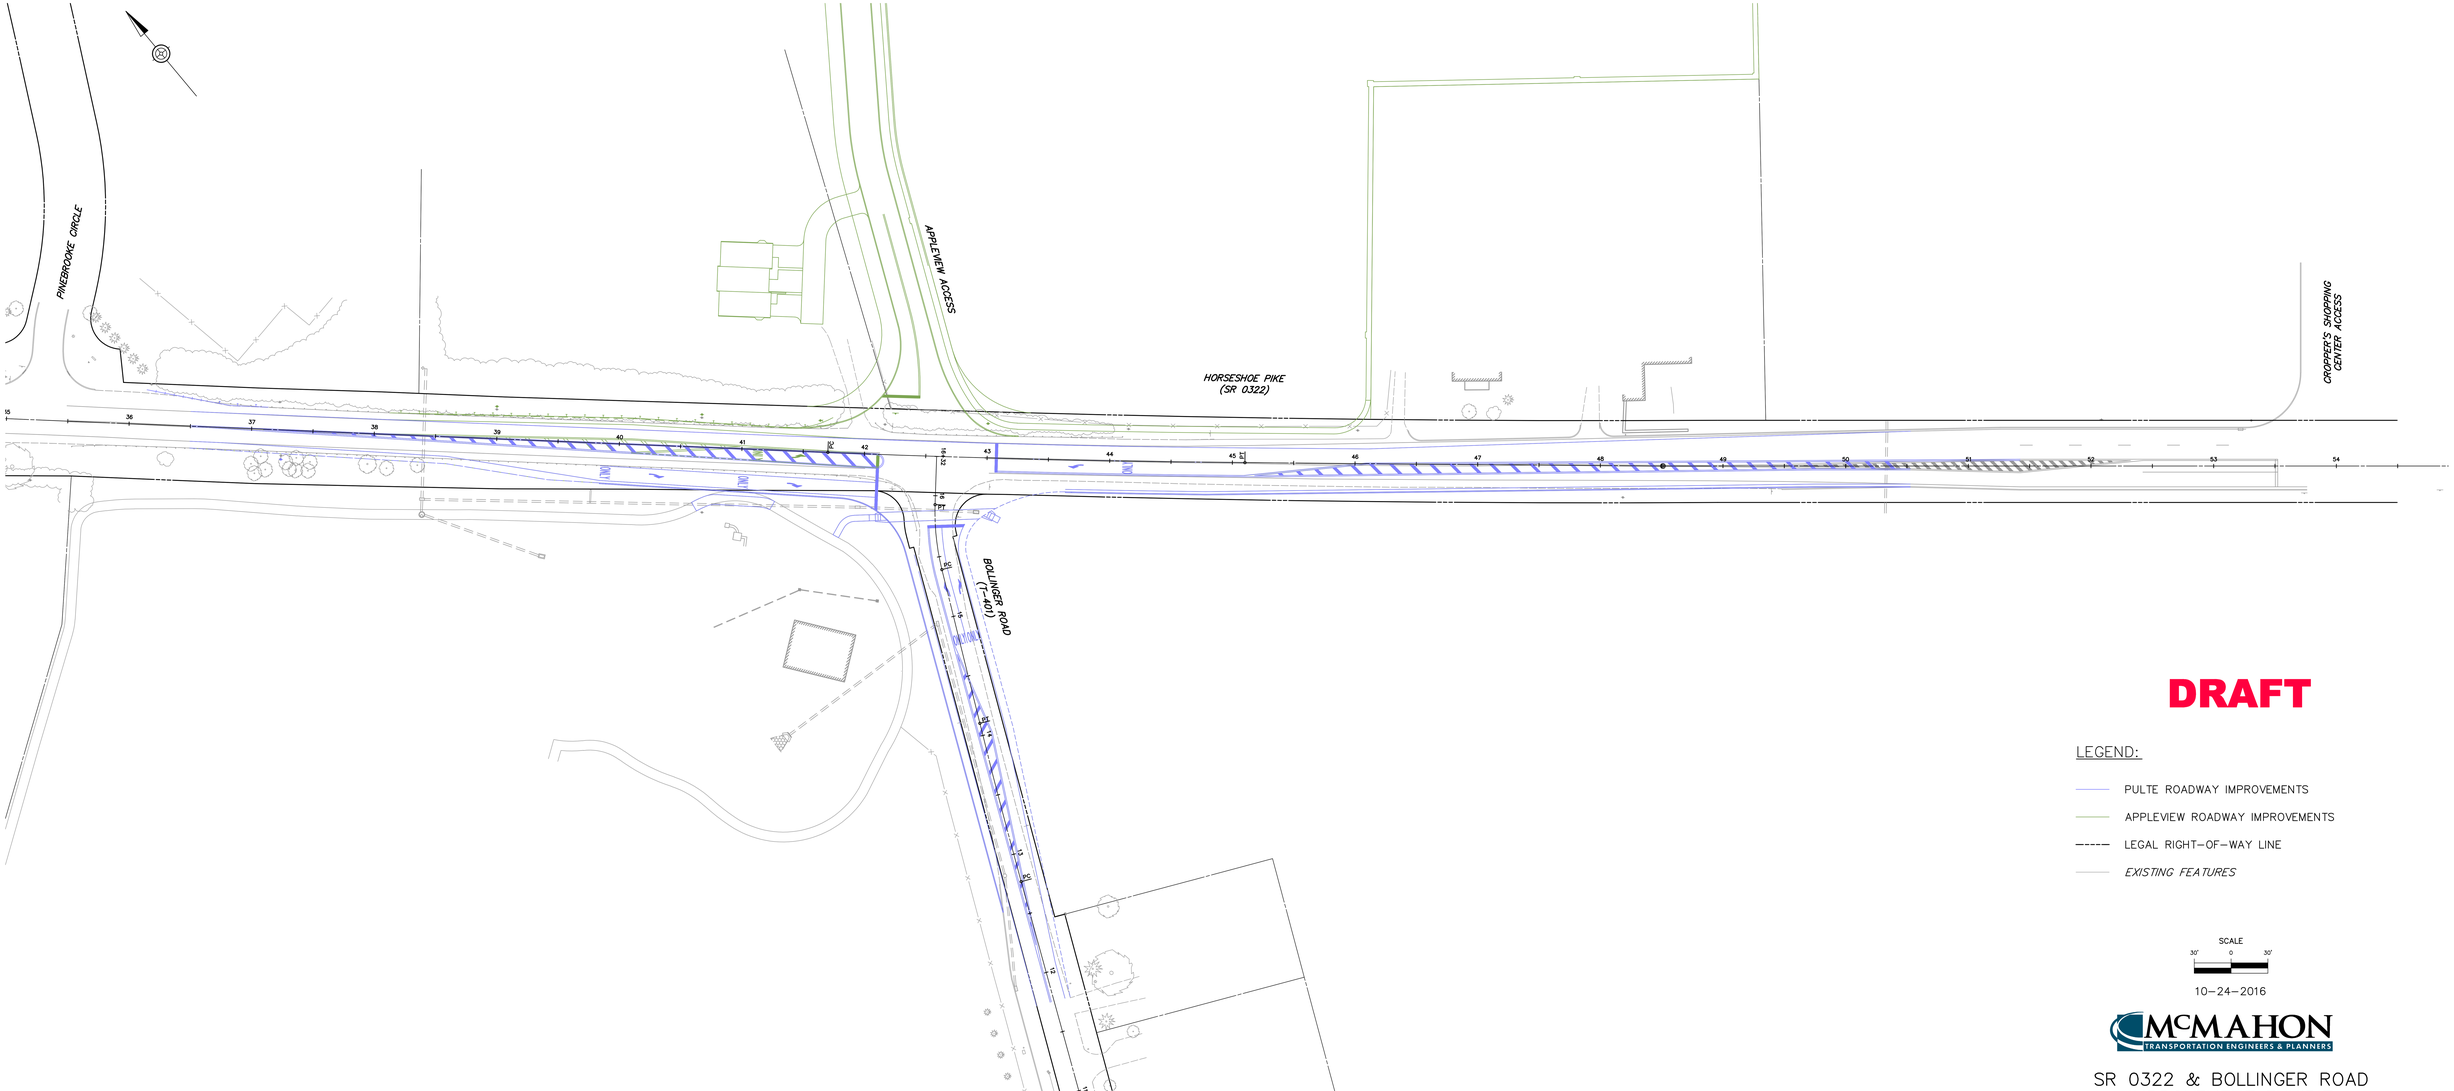

DRAFT

LEGEND:

- PULTE ROADWAY IMPROVEMENTS
- APPLEVIEW ROADWAY IMPROVEMENTS
- LEGAL RIGHT-OF-WAY LINE
- *EXISTING FEATURES*

SCALE

30' 0 30'

10-24-2016

McMAHON
TRANSPORTATION ENGINEERS & PLANNERS

SR 0322 & BOLLINGER ROAD
IMPROVEMENT EXHIBIT

PULTE AND APPLEVIEW IMPROVEMENTS

CONCEPTUAL DESIGN EXIHIBIT:
NOT FOR CONSTRUCTION

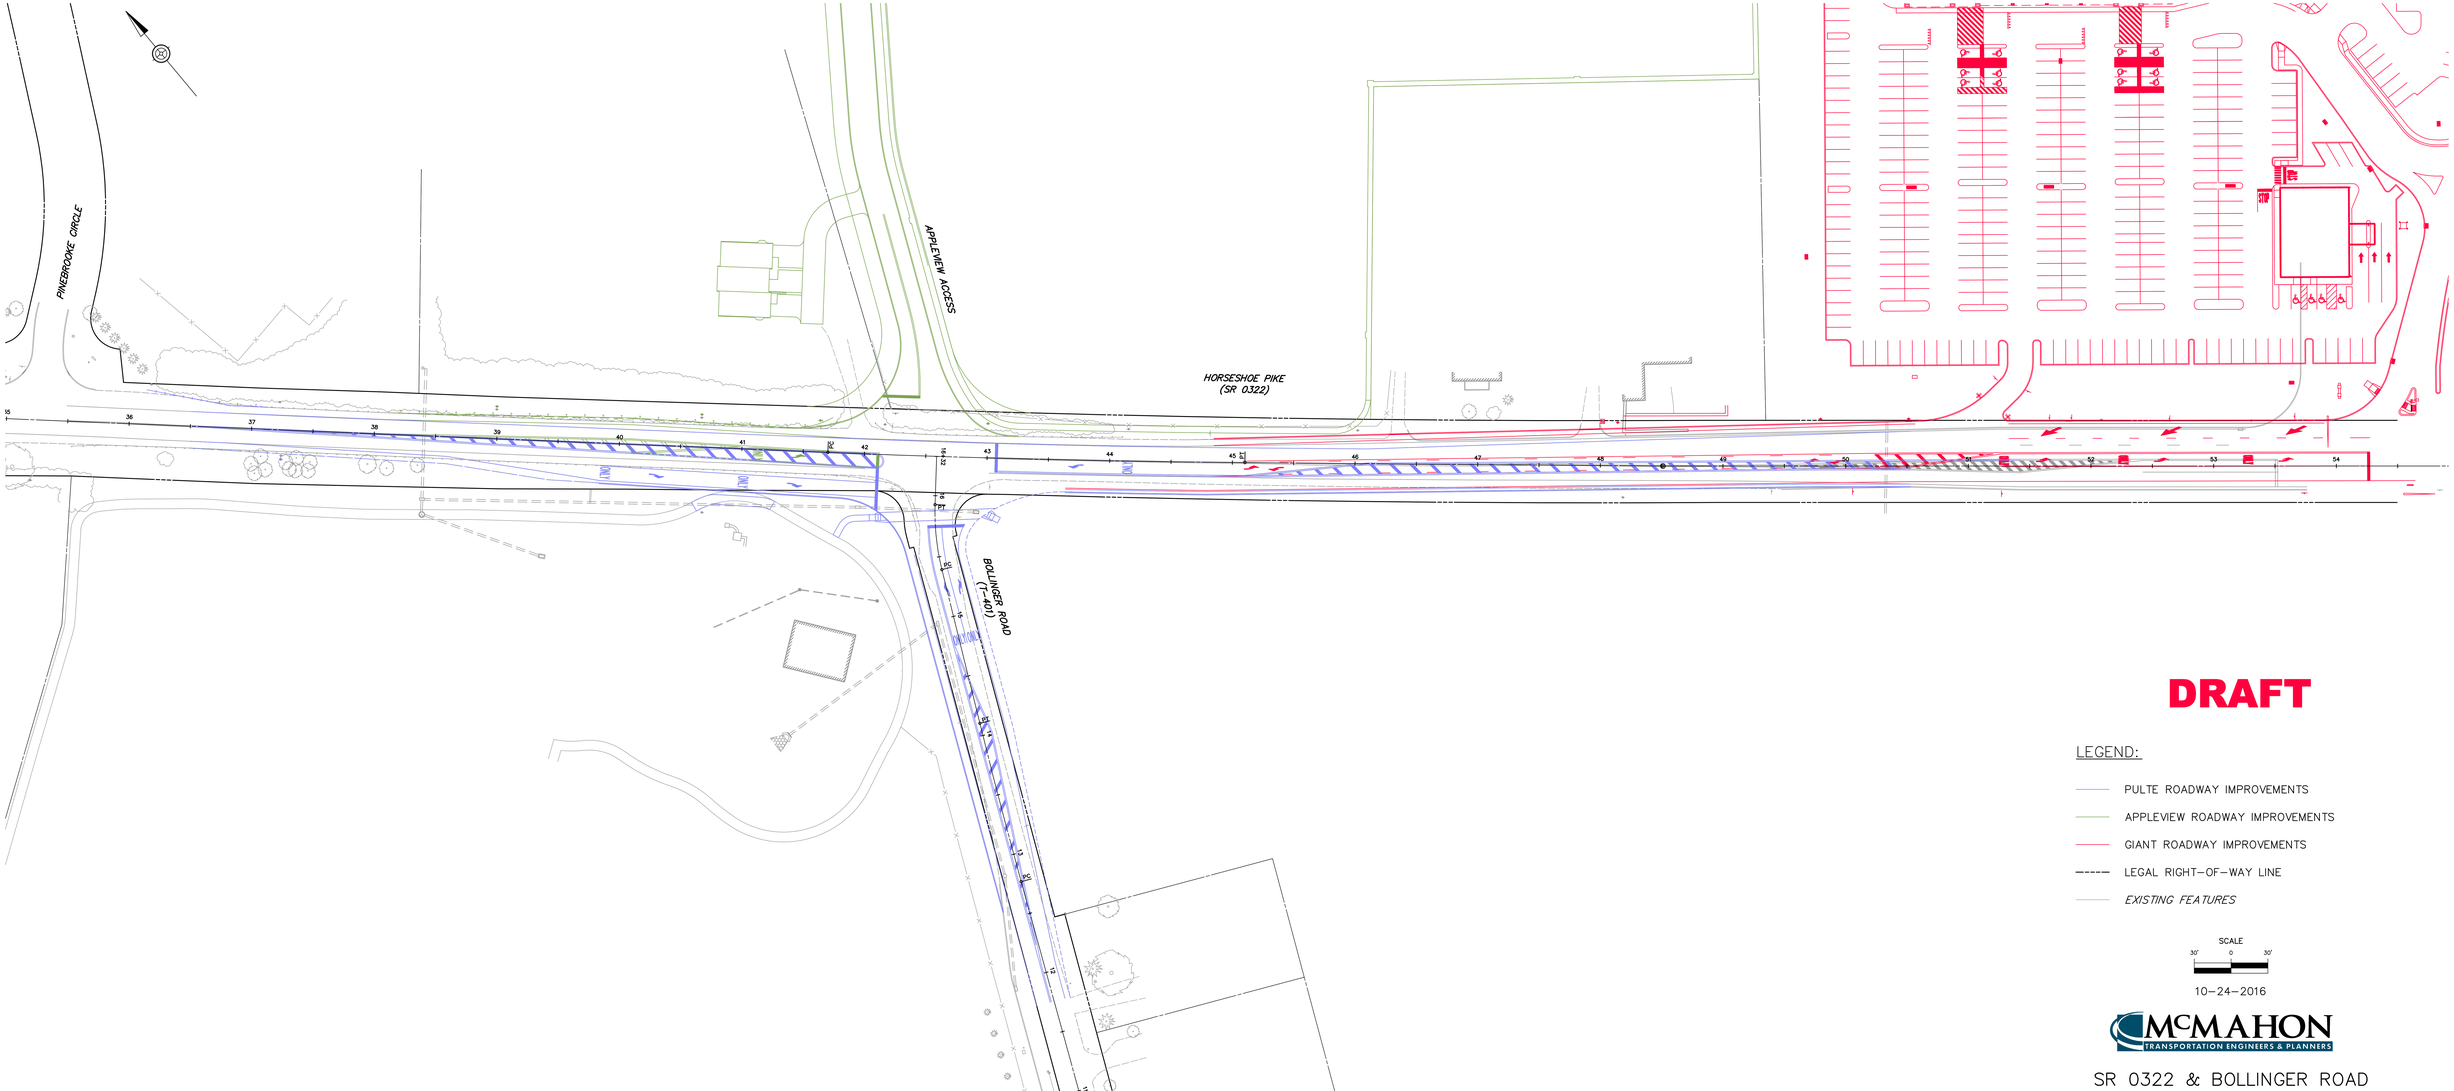

DRAFT

LEGEND:

- PULTE ROADWAY IMPROVEMENTS
- APPLEVIEW ROADWAY IMPROVEMENTS
- GIANT ROADWAY IMPROVEMENTS
- LEGAL RIGHT-OF-WAY LINE
- *EXISTING FEATURES*

SCALE
30' 0 30'

10-24-2016

McMAHON
TRANSPORTATION ENGINEERS & PLANNERS

SR 0322 & BOLLINGER ROAD
IMPROVEMENT EXHIBIT

PULTE, APPLEVIEW AND GIANT IMPROVEMENTS

CONCEPTUAL DESIGN EXIHIBIT:
NOT FOR CONSTRUCTION